

Level 1/104/1A-1C Orinoco Street Pymble NSW

2 2 1

Nestled in the heart of Pymble, is this stylish unit, within the exclusive 'Orinoco Gardens'. Well-appointed and designed for the owner occupier this unit is suitable for young families, downsizers and investors alike. Furthermore, this unit boasts a perfect combination of comfort, convenience and tranquility with a popular floorplan and leafy aspect. The location is excellent ensuring ample acoustic cover from Pacific Highway and the Train while providing a convenient, short 300-400m walk to shops, Train station and Pymble ladies College.

The apartment comprises of immaculate finishes with high-quality timber flooring in the living and dining areas and plush carpet in the bedrooms. The gourmet kitchen provides top quality appliances under a Caesar stone

Type : Apartment


Price : \$830 per week

View : <https://www.assetrealty.com.au/lease/nsw/north-shore-upper/pymble/residential/apartment/8172224>



Raymond Chen
0468 997 811

[For full version visit the website](https://www.assetrealty.com.au)

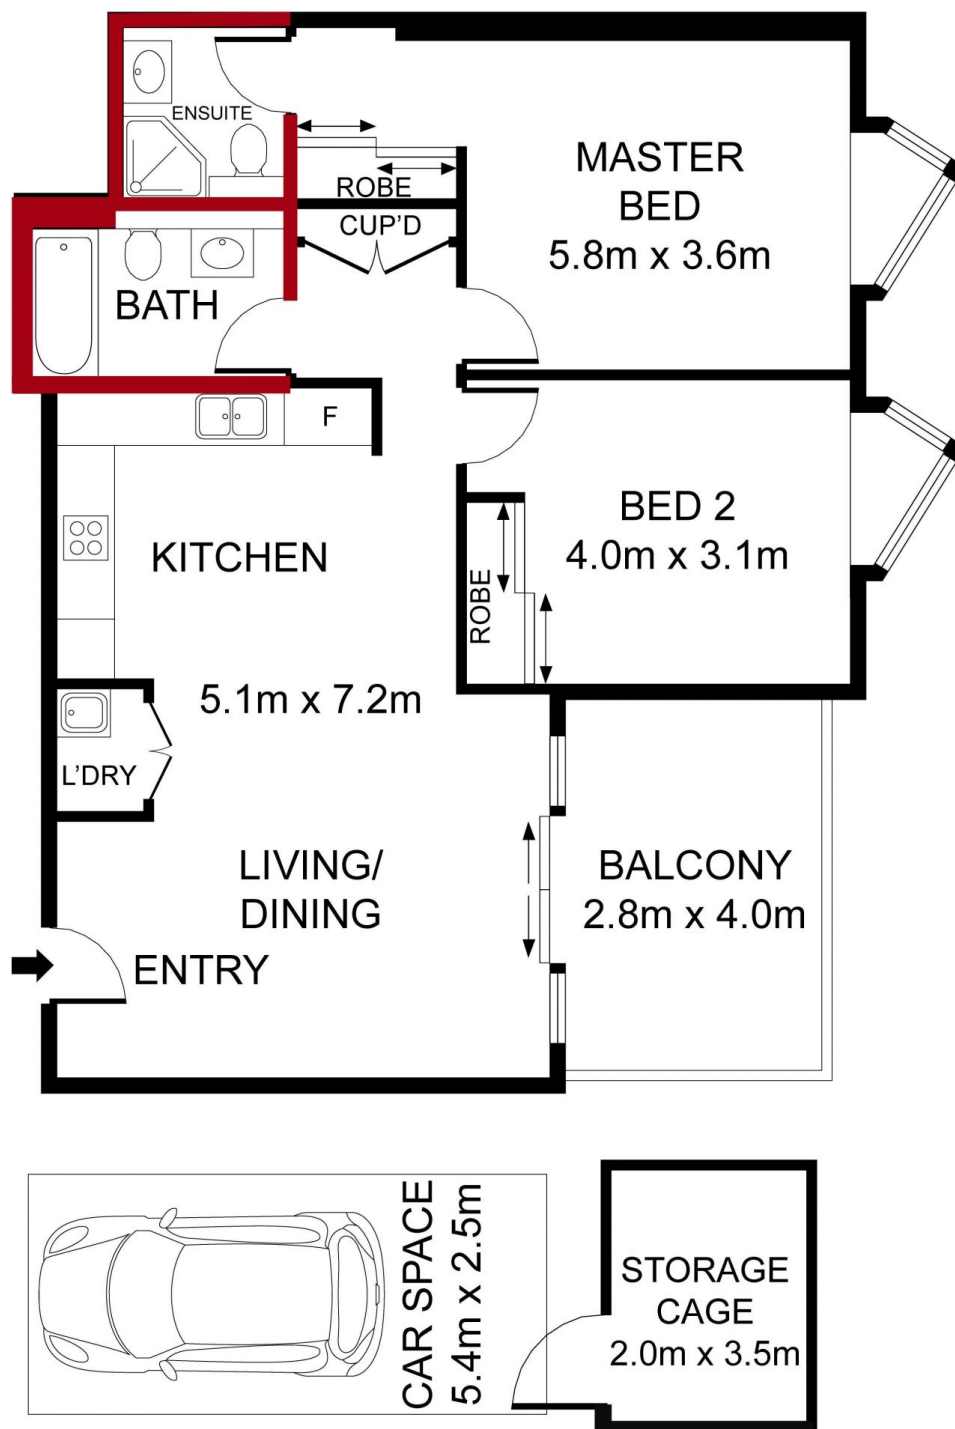

104/1A Orinoco Street, Pymble

ASSET
realty

DISCLAIMER: 3D Property View accepts no liability for the accuracy of details contained within our floor plans. All plans are drawn and also checked to the best of our ability, however information contained in our floor plans such as area calculations are approximate, and have not been surveyed or drawn to scale. Our floor plans are for representational purposes only and should be used as such. Do not attempt to refer to our floor plans for structural or detailed information.